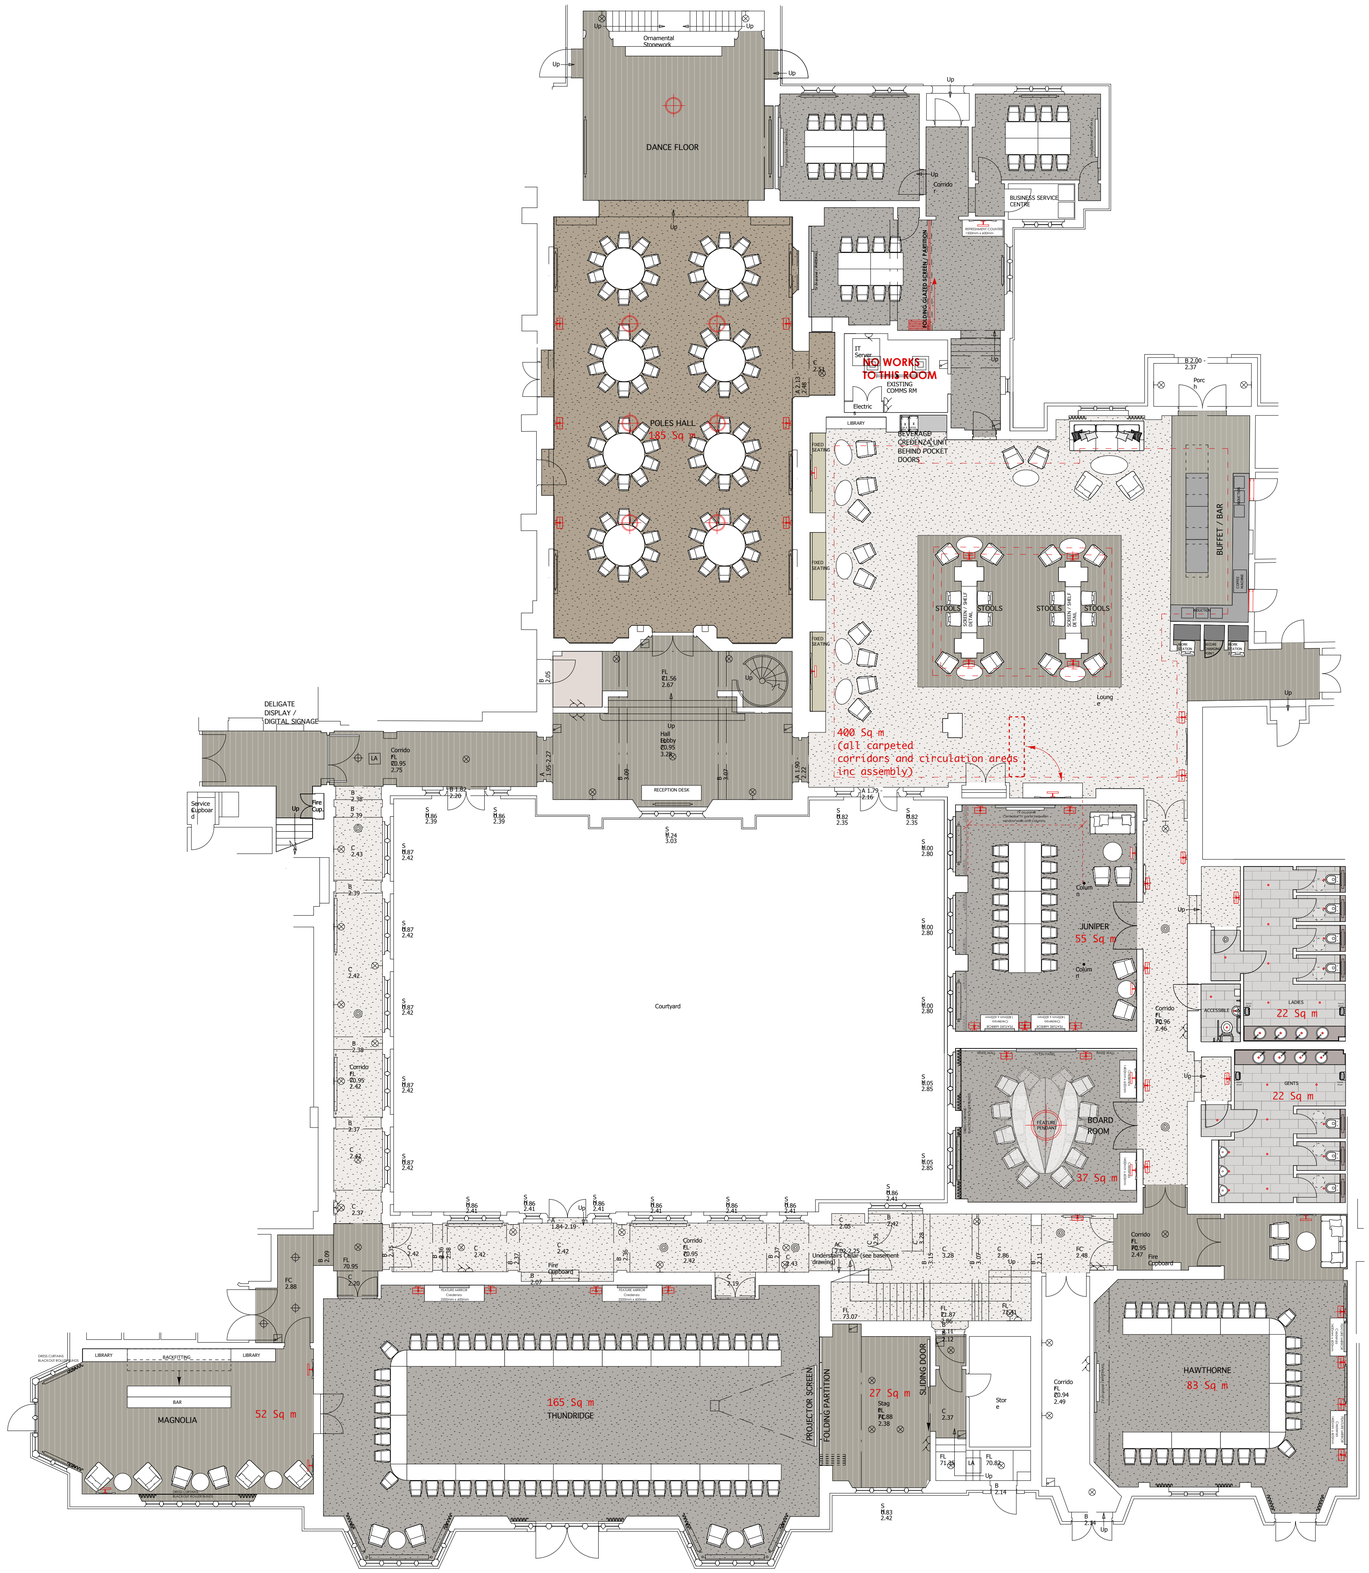

Marriott

PROPOSED LAYOUT

10 DESIGN